

MONUMENT RECORD
State of Indiana - County of Monroe

Section: 18

Township: 10 North

Range: 1 West

Corner ID: Wash C-13


Monument Description & Remarks: Found 5/8" Rebar with red cap stamped "Mundy LS880014" with flagged, wooden stake marked "(610) SE Cor SW 1/4." Rebar was in the center of a sandstone ravine, at South 1/4 of section.

References on file in the County Surveyor's Office: Survey prepared by Mike Mundy, on file in the County Recorder's Office, Instrument #618815.

RECOVERY TIE DRAWING

Field Book 99-01 Page No. 07

USGS Modesto Quad

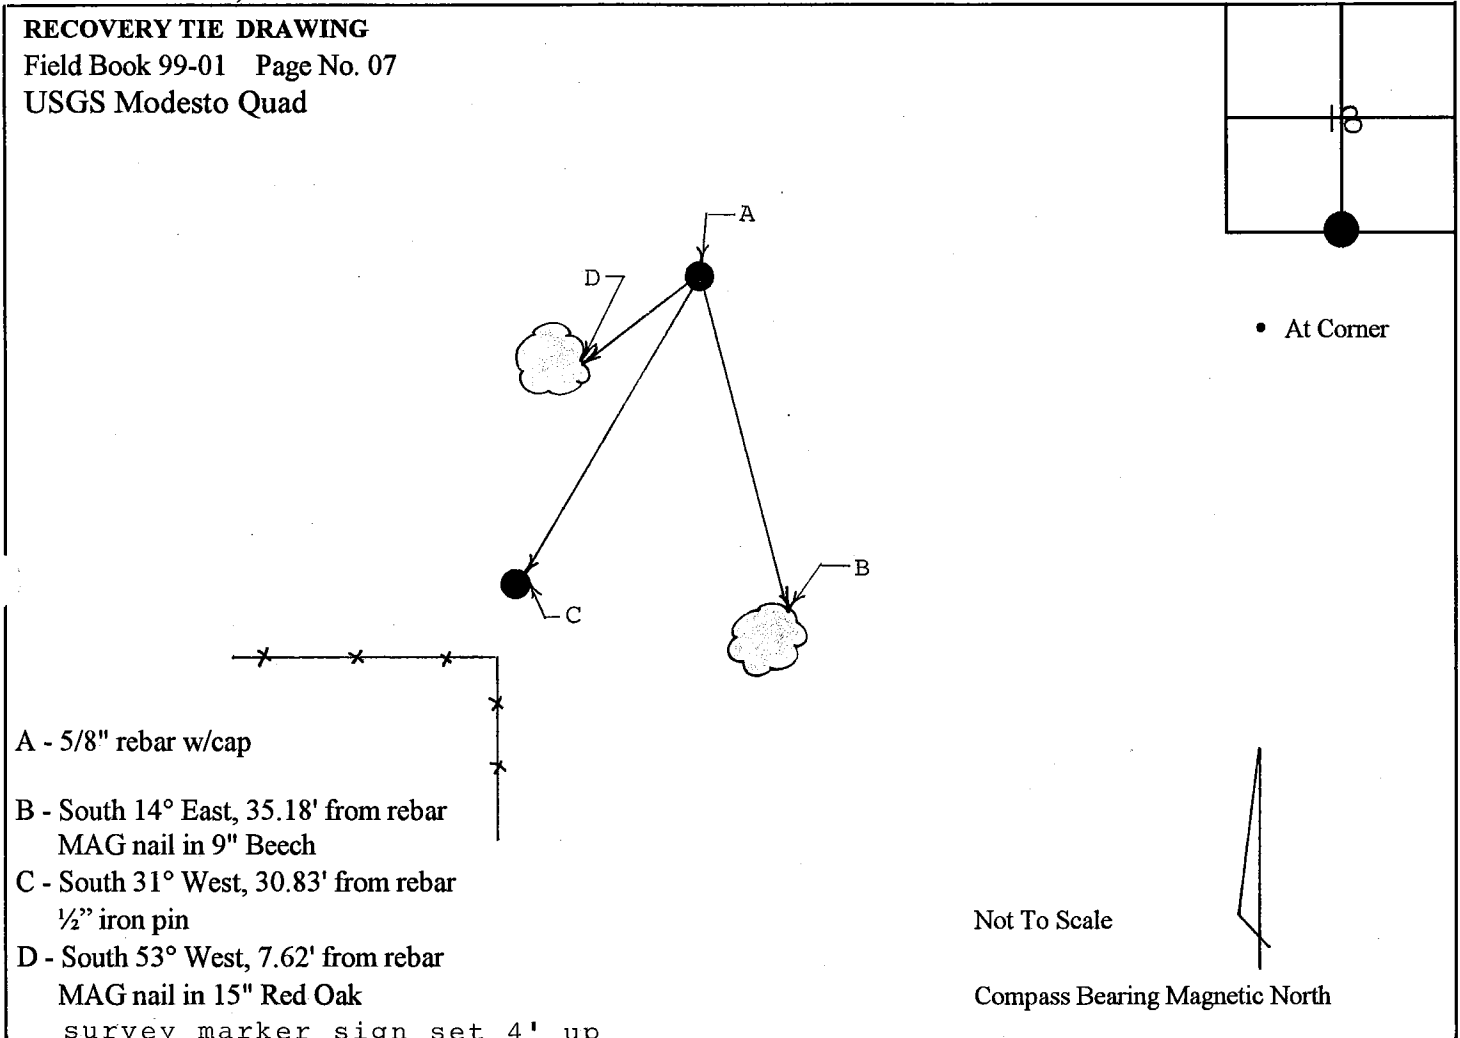

I, Kevin P. Enright, Monroe County Surveyor, hereby certify that this document was prepared under my direction in accordance with the provisions of Section 36-2-12-11 of the Indiana Code, and the above data is given under my hand and seal this 25th day of February, 1999.

Kevin P. Enright

Administered by Surveyor Review Board

